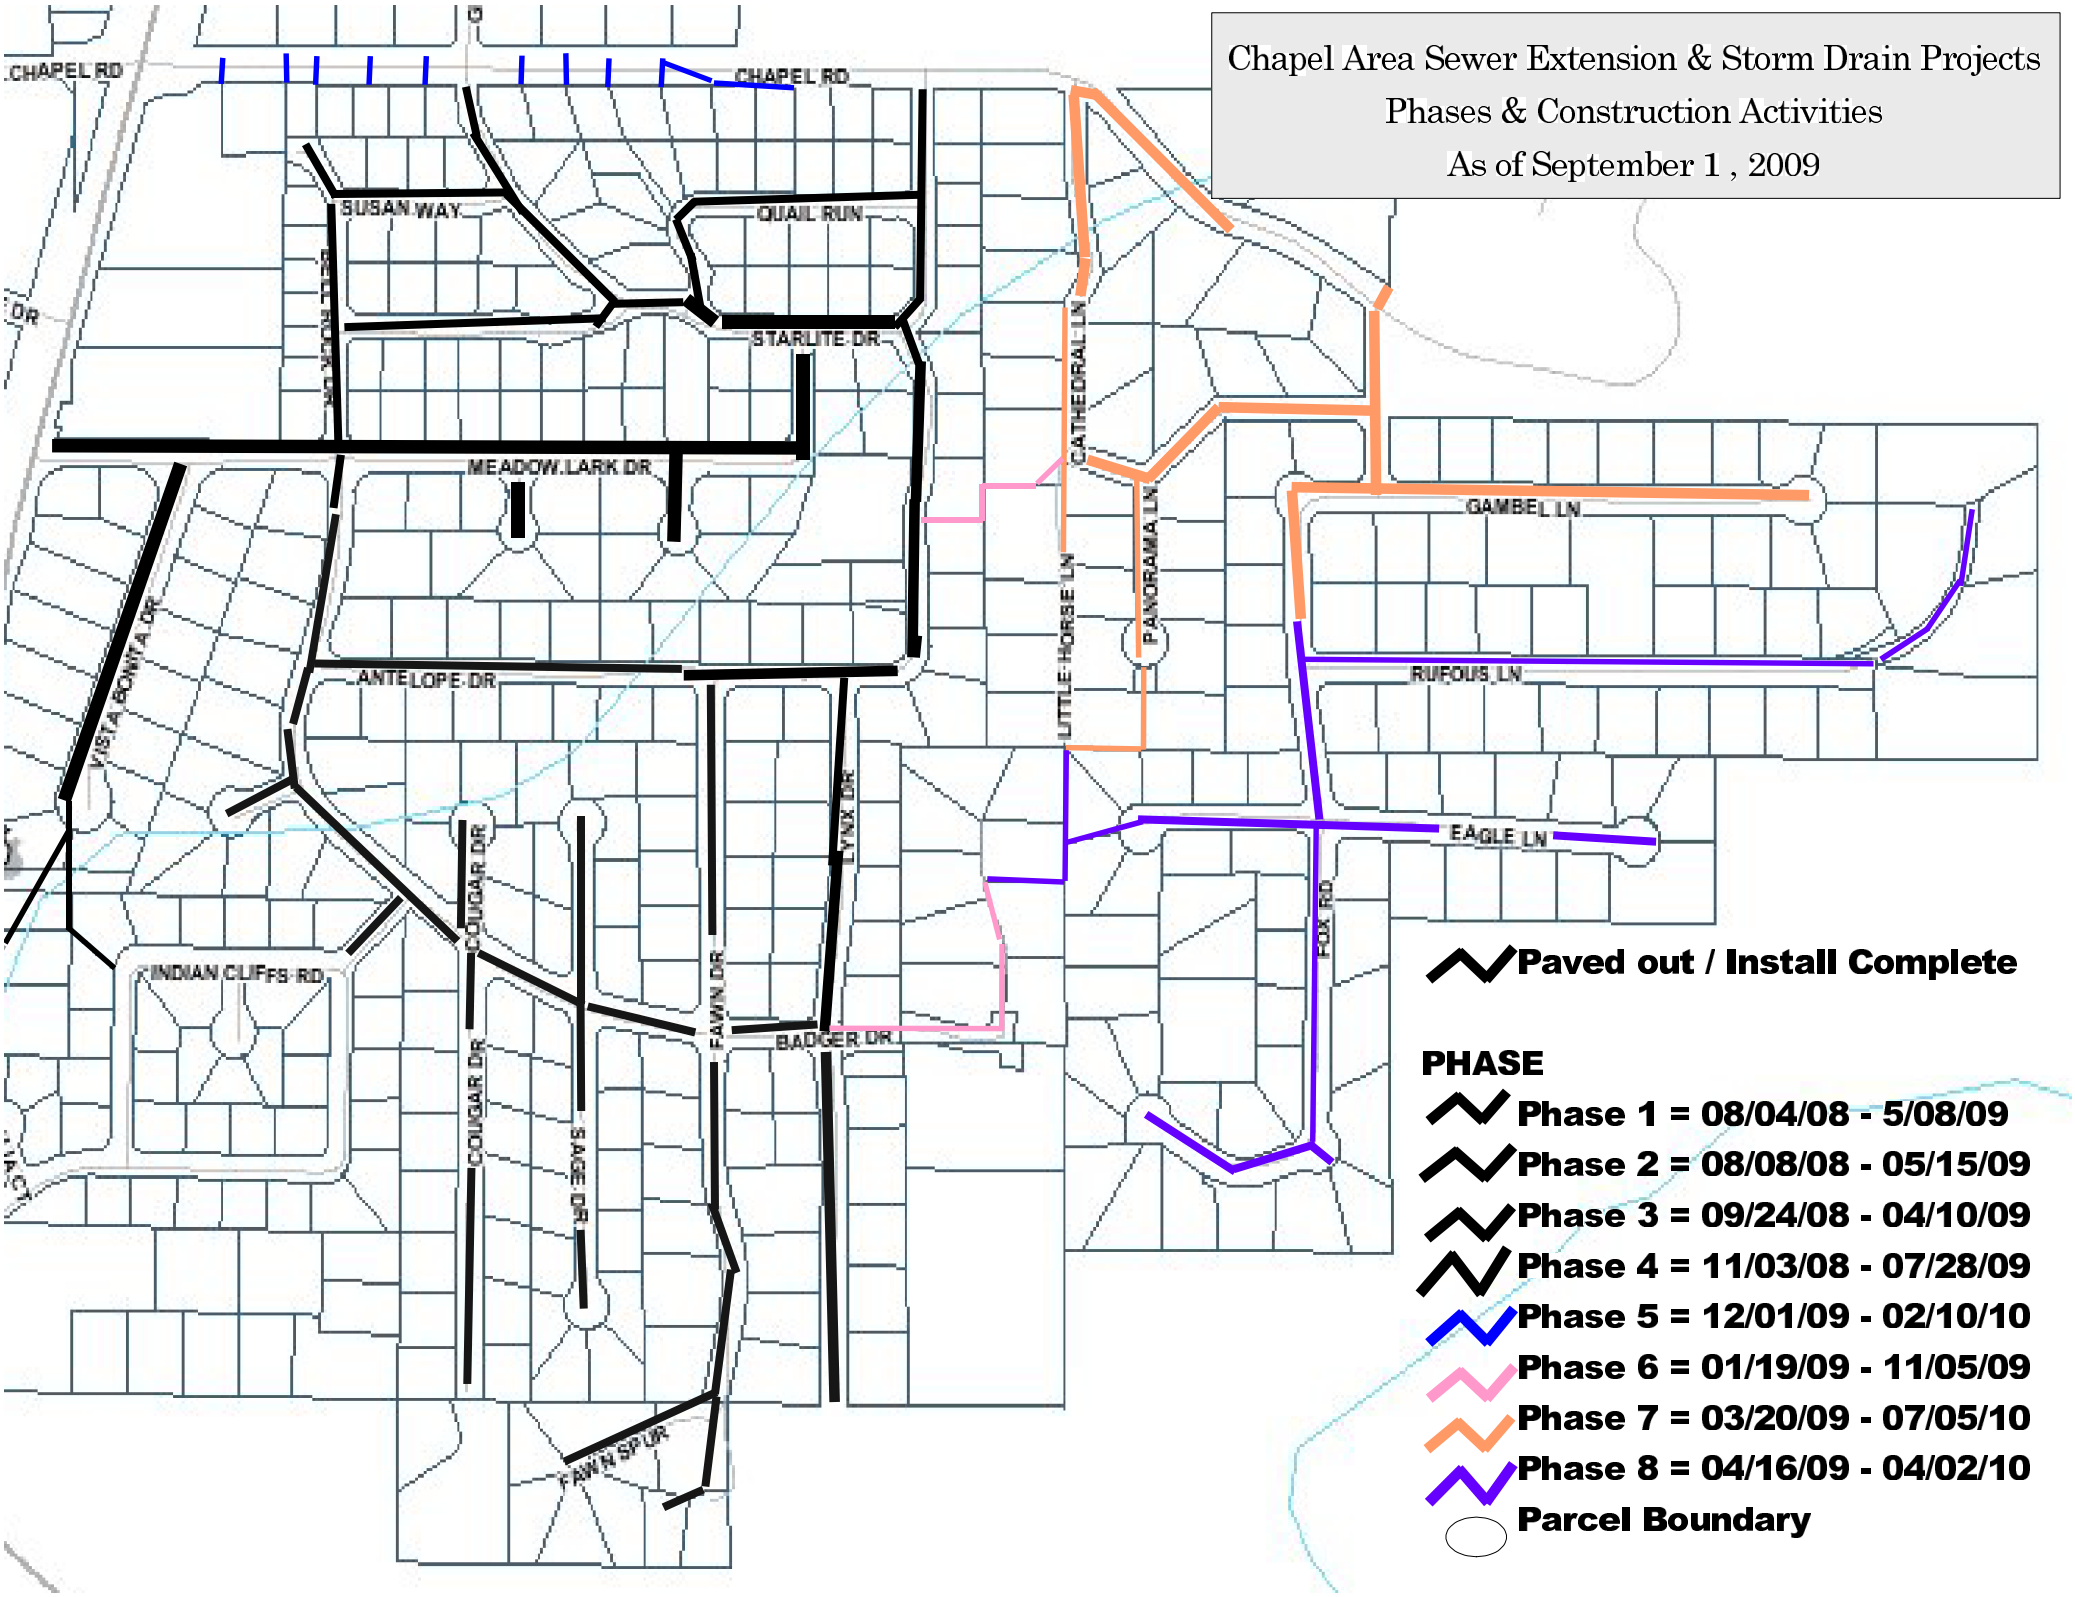
Chapel Area Sewer Extension & Storm Drain Projects
Phases & Construction Activities
As of September 1 , 2009
CHAPEL RD
CHAPEL RD
SUSAN WAY
QUAIL RUN
STARLITE DR
MEADOW LARK DR
VISTA BONITA DR
ANTELOPE DR
INDIAN CLIFFS RD
COUGAR DR
COUGAR DR
SAGE DR
FAWN DR
FAWN SPUR
BADGER DR
LYNX DR
LITTLE HORSE LN
CATHEDRAL LN
PANORAMA LN
GAMBEL LN
RUFOUS LN
EAGLE LN
FOX RD
Paved out / Install Complete
PHASE
Phase 1 = 08/04/08 - 5/08/09
Phase 2 = 08/08/08 - 05/15/09
Phase 3 = 09/24/08 - 04/10/09
Phase 4 = 11/03/08 - 07/28/09
Phase 5 = 12/01/09 - 02/10/10
Phase 6 = 01/19/09 - 11/05/09
Phase 7 = 03/20/09 - 07/05/10
Phase 8 = 04/16/09 - 04/02/10
Parcel Boundary