REVISIONS	BY

Var12-00001

SHEET INDEX

1-SITE PLAN
2-FOUNDATION PLAN
3-FLOOR PLAN
4-ELEVATIONS
5-STRUCTURAL FRAMING
6-SECTION
7-SECTION
8-PLUMBING/MECHANICAL
9-ELECTRICAL

SITE PLAN - SCALE 1" = 10'

75 BLACKHAWK LN.
401-26-002C
15 yds. CUT
12 yds FILL

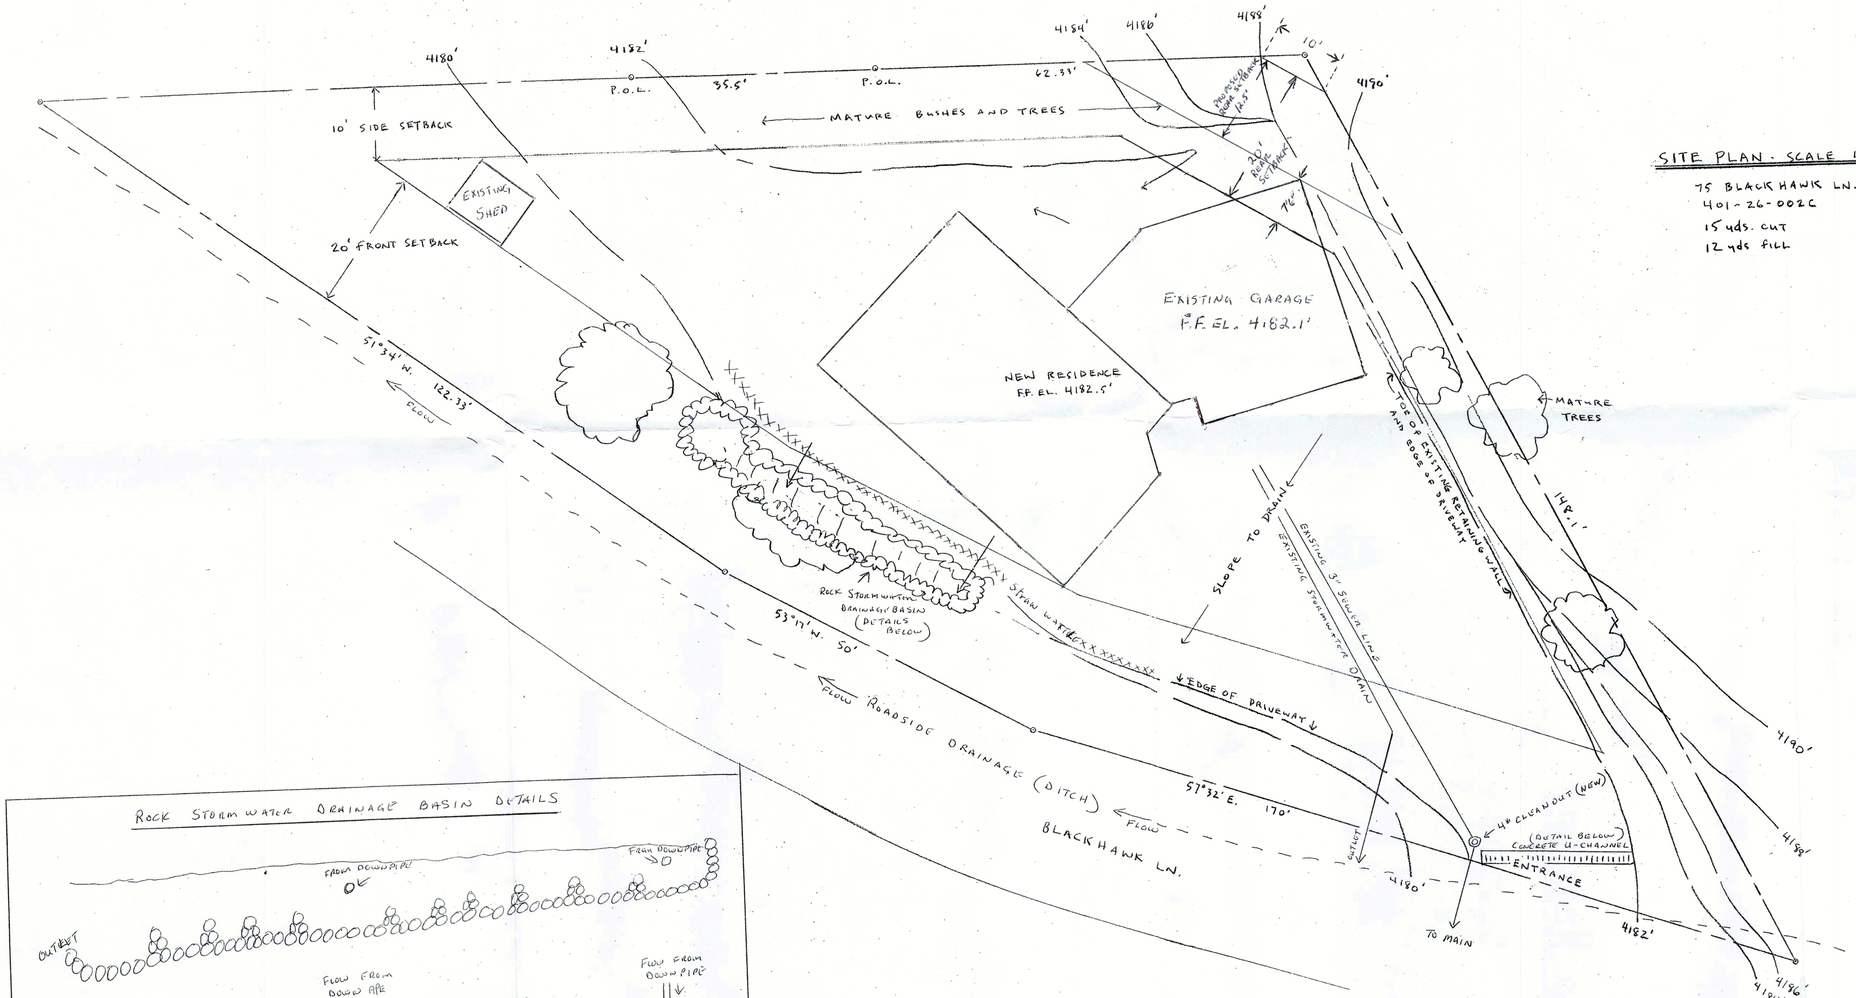

SITE PLAN

SCALE-1"=10'

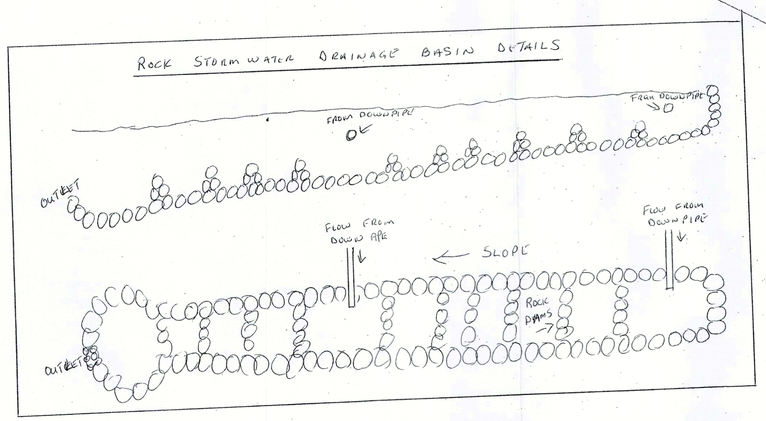

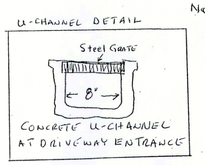

RECEIVED
SEP 06 2018
CITY OF SEDONA
COMMUNITY DEVELOPMENT

MULLIS RESIDENCE

75 BLACKHAWK LANE, SEDONA, ARIZONA

PLAN BY JON MULLIS 208-926-0080

DRAWN	
CHECKED	
DATE	
SCALE	
JOB NO.	
SHEET	1 (10)
OF	9 SHEETS