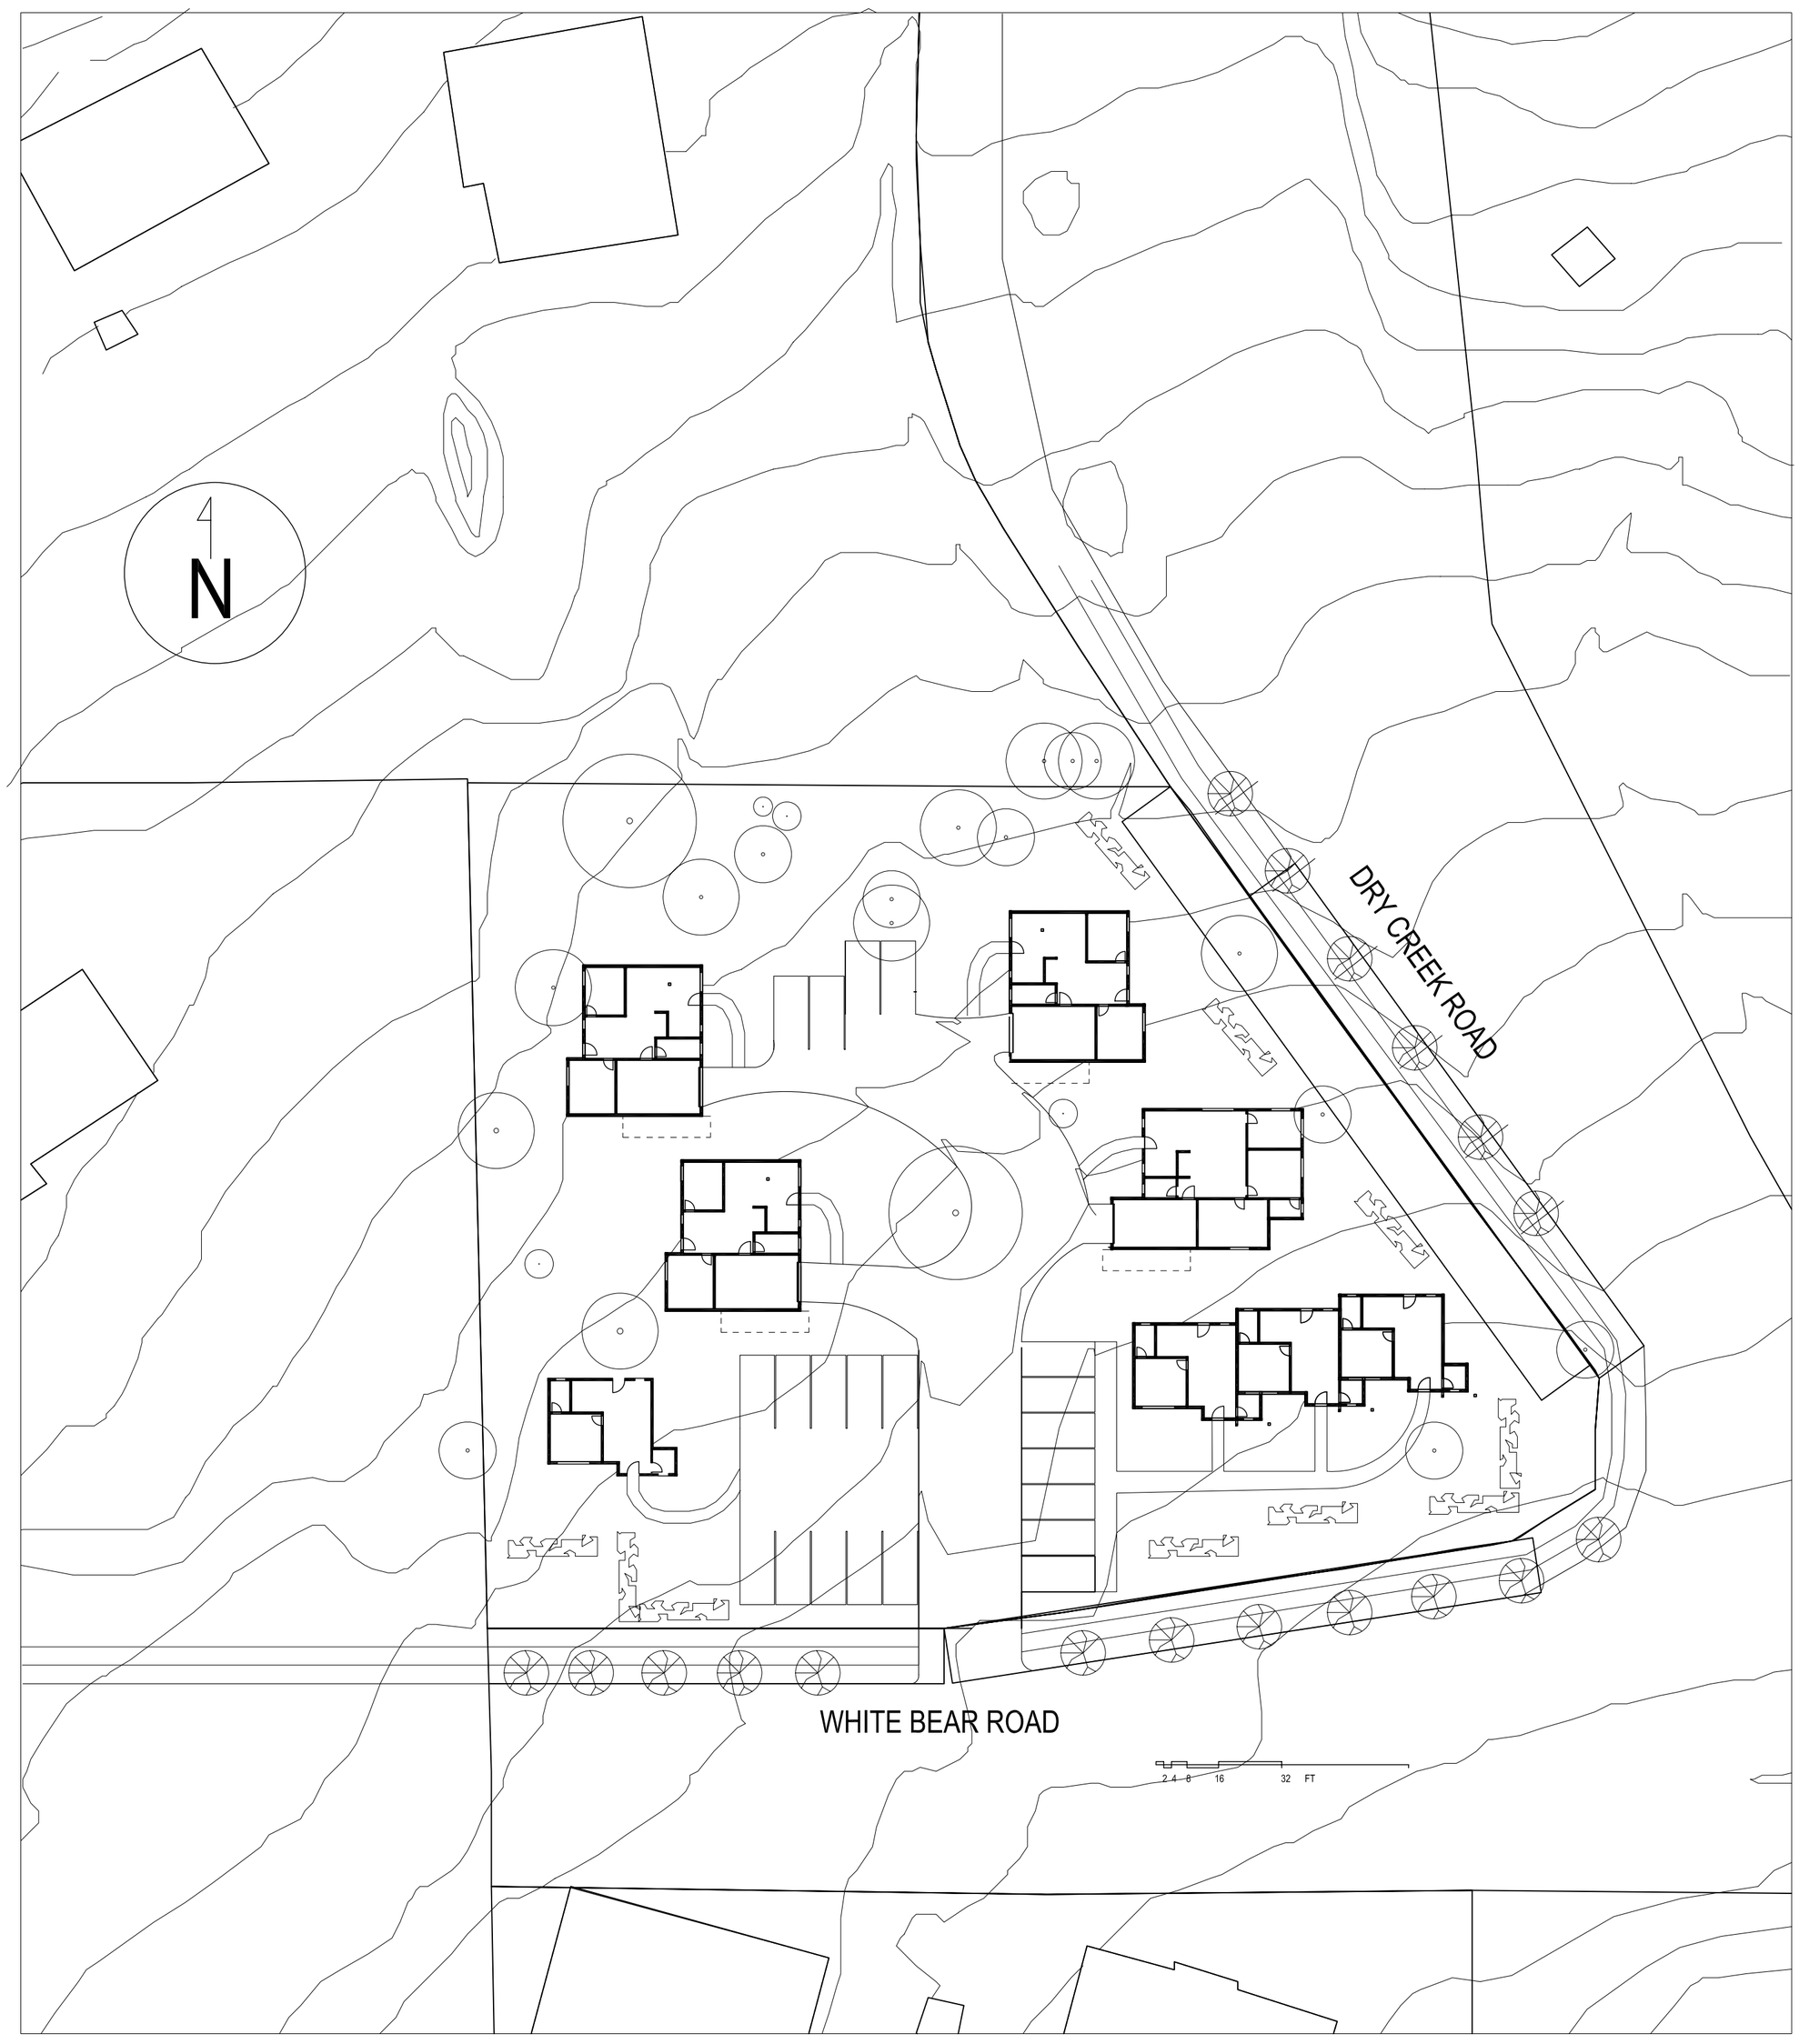

SITE PLAN