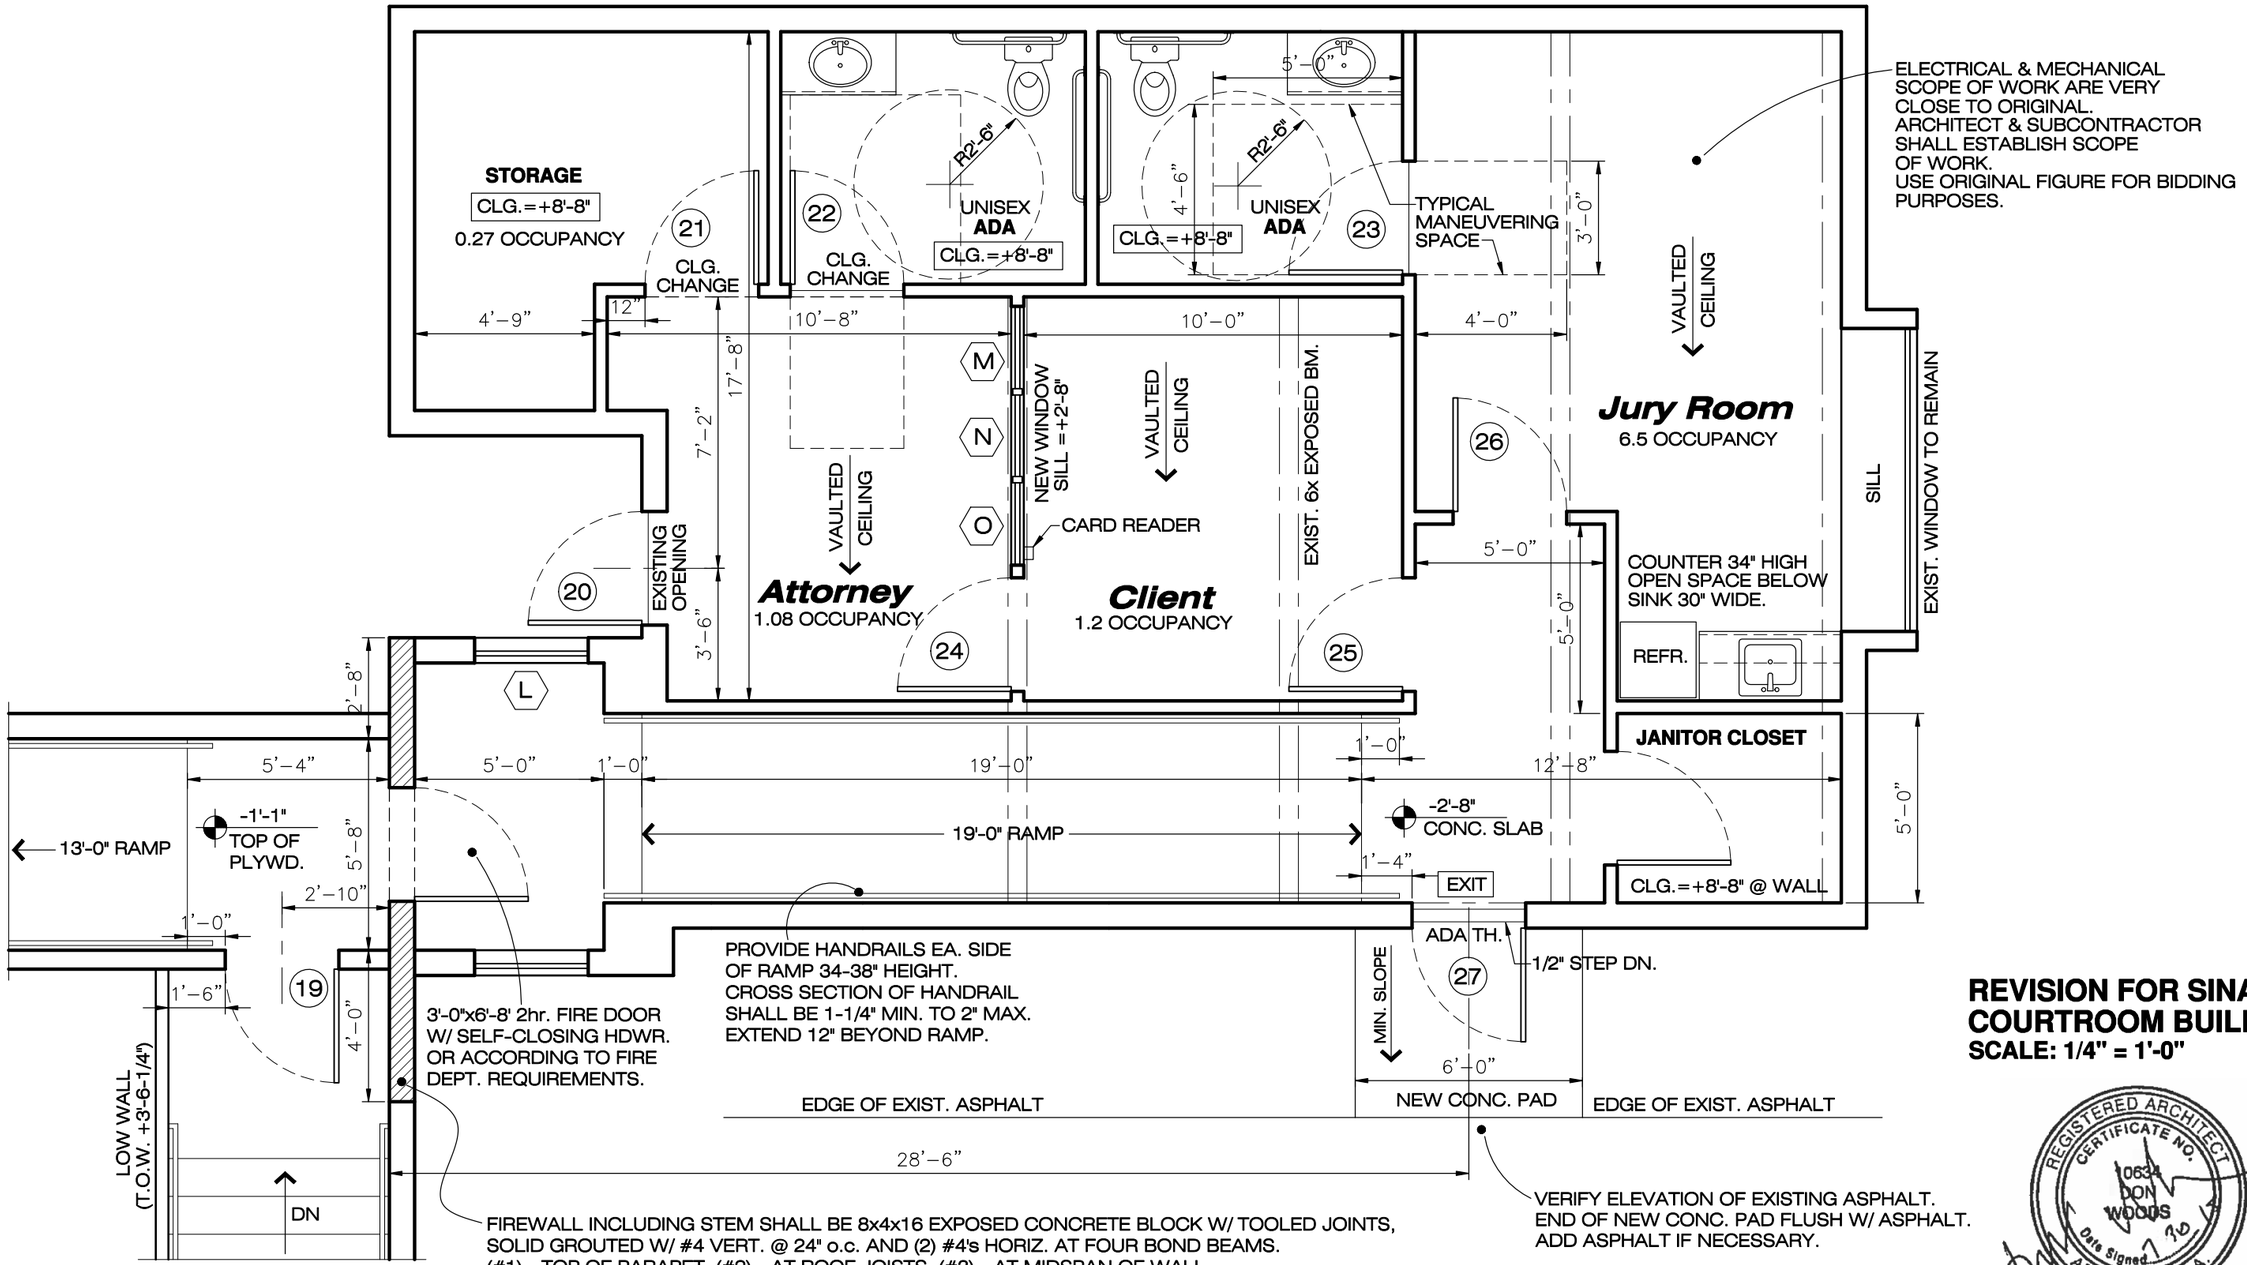

REVISION FOR SINAGUA COURTROOM BUILDING
SCALE: 1/4" = 1'-0"

REGISTERED ARCHITECT
CERTIFICATE NO. 10634
DON WOODS
Date Signed 1-10-19
ARIZONA, U.S.A.
Expires 12-31-19

REVISED: 1.23.2019